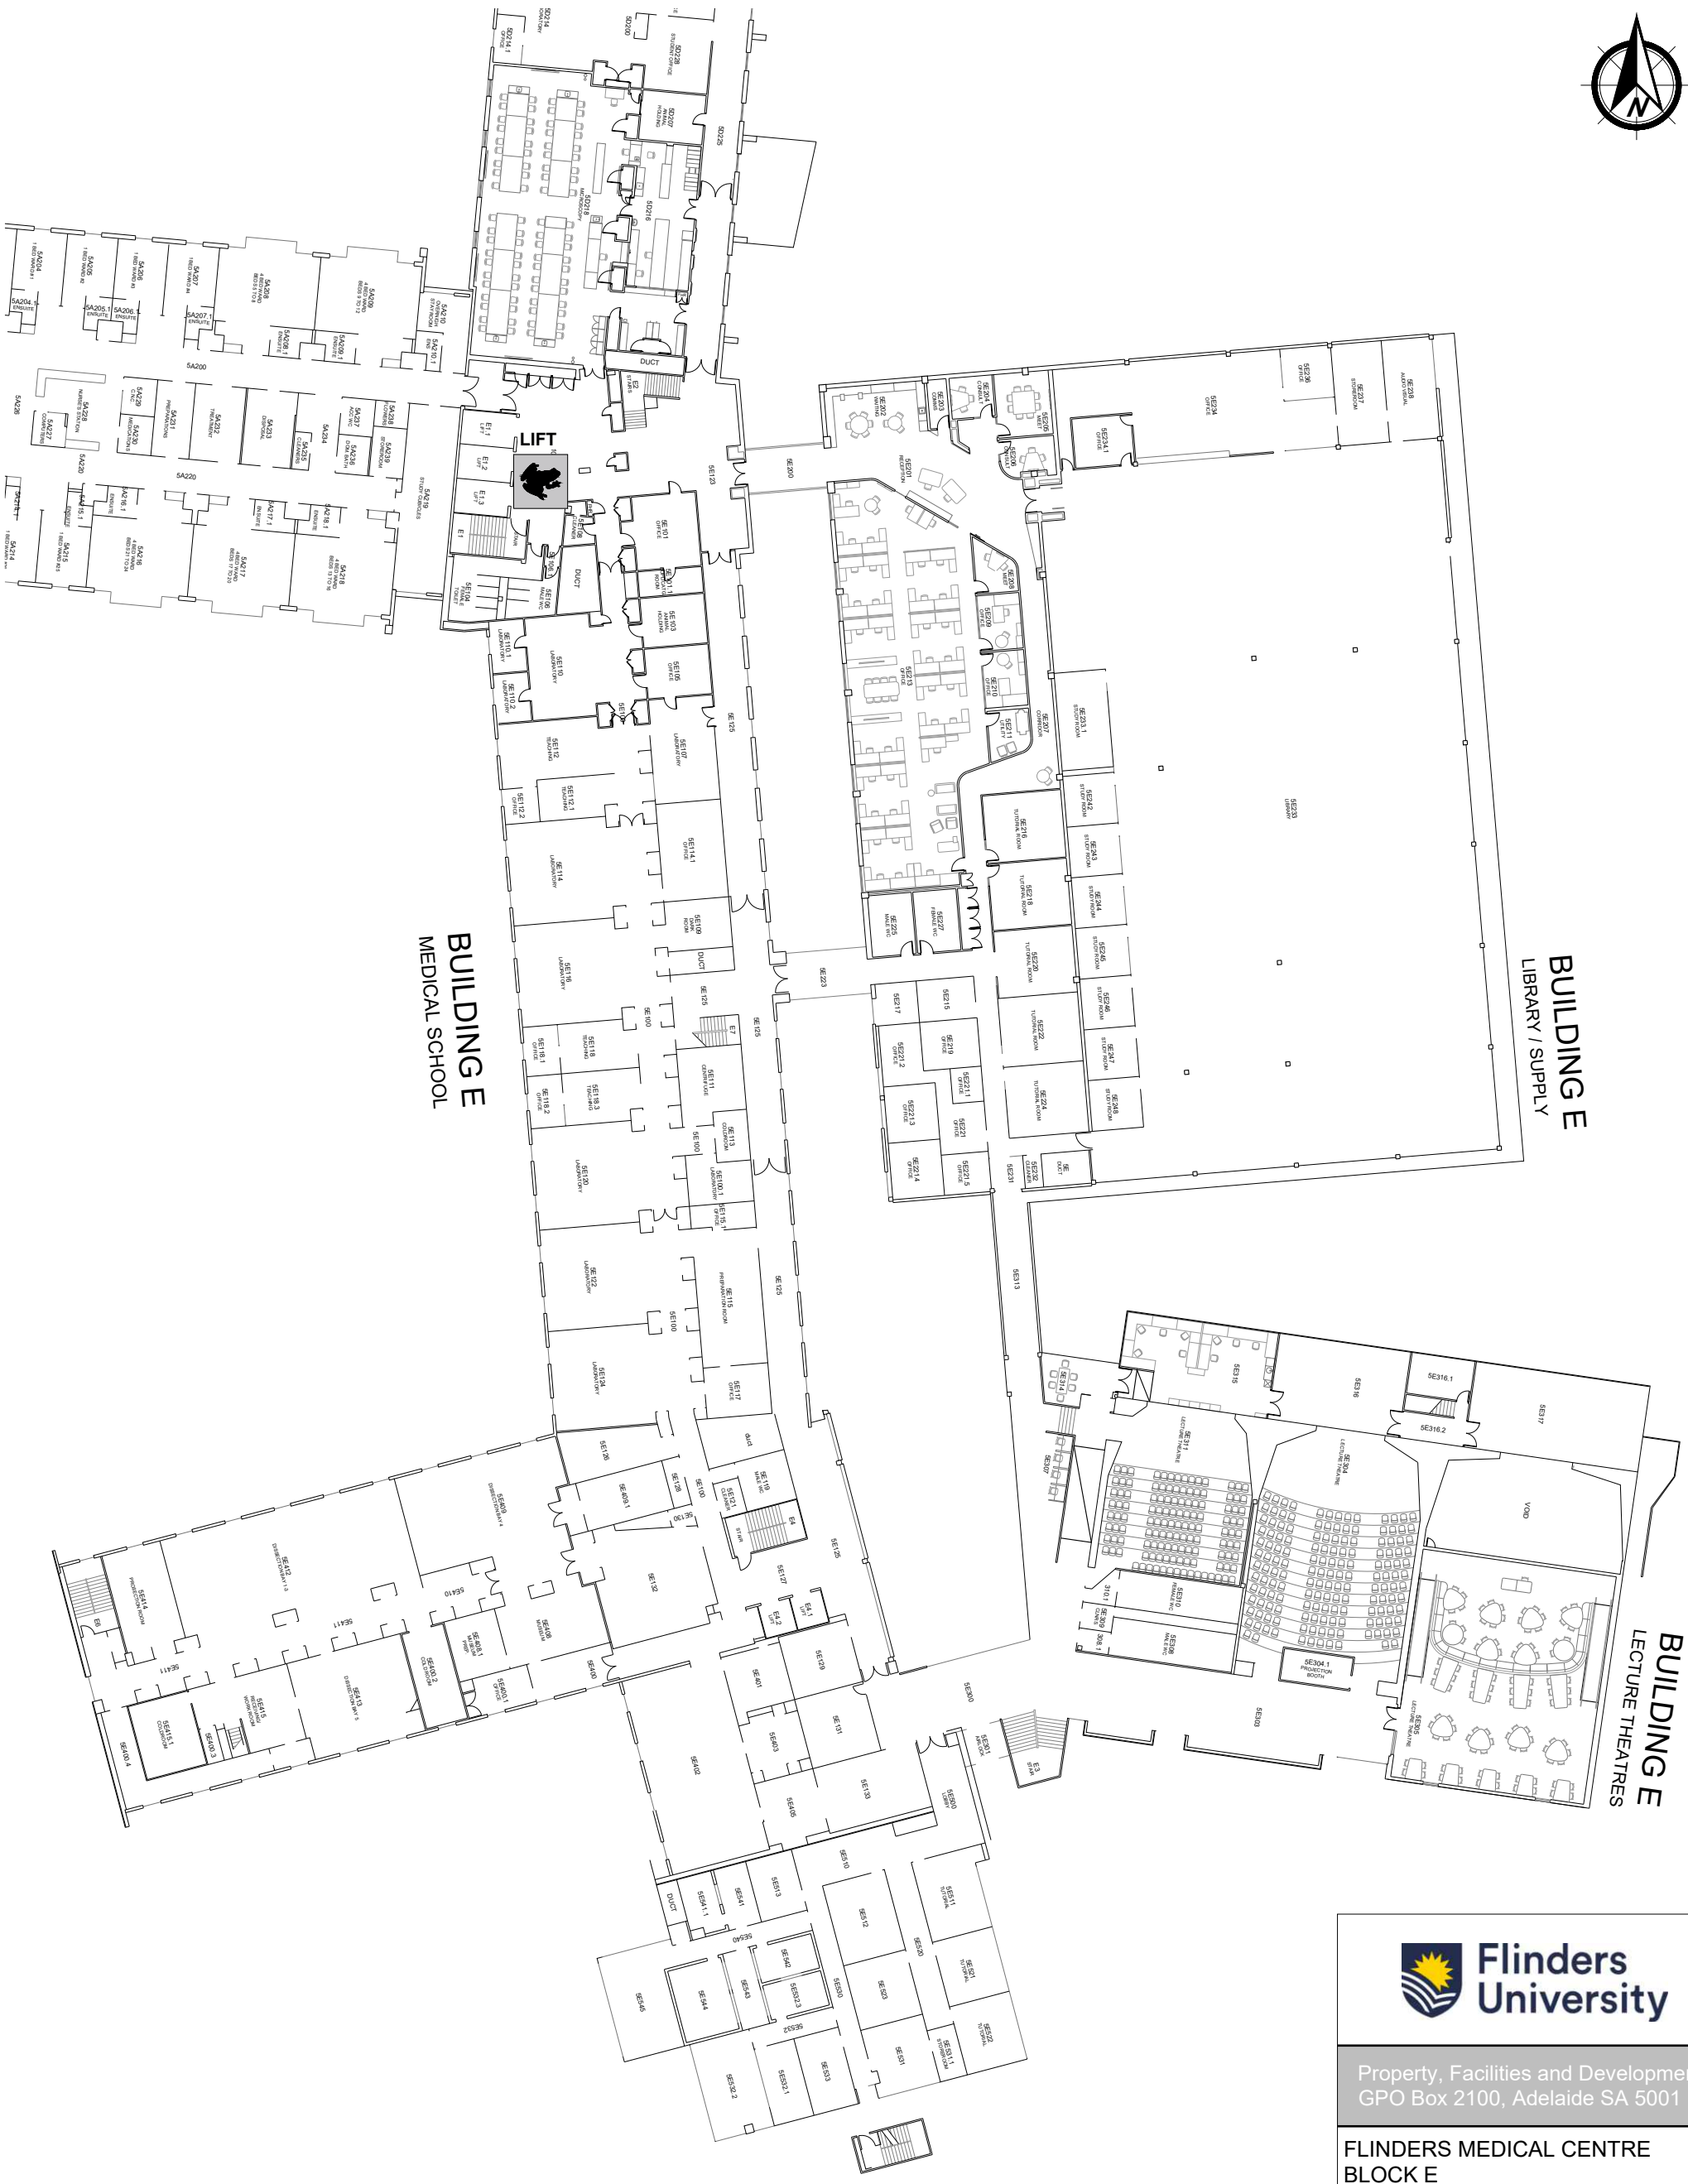

Flinders University

Property, Facilities and Development
GPO Box 2100, Adelaide SA 5001

FLINDERS MEDICAL CENTRE
BLOCK E
BUILDING 701
LEVEL 5

This drawing is provided for information purposes only and may not be a precise representation. Do not scale off the drawing. Check all dimension on site and report any inaccuracies to Property, Facilities & Development.

Flinders Project No.:		
Status:MASTER		
Drawn:CJC	Date: 15/03/2022	
Scale: 1:450	Sheet: 1 of 2	ISSUE
FMC701-AR-FP0501		A